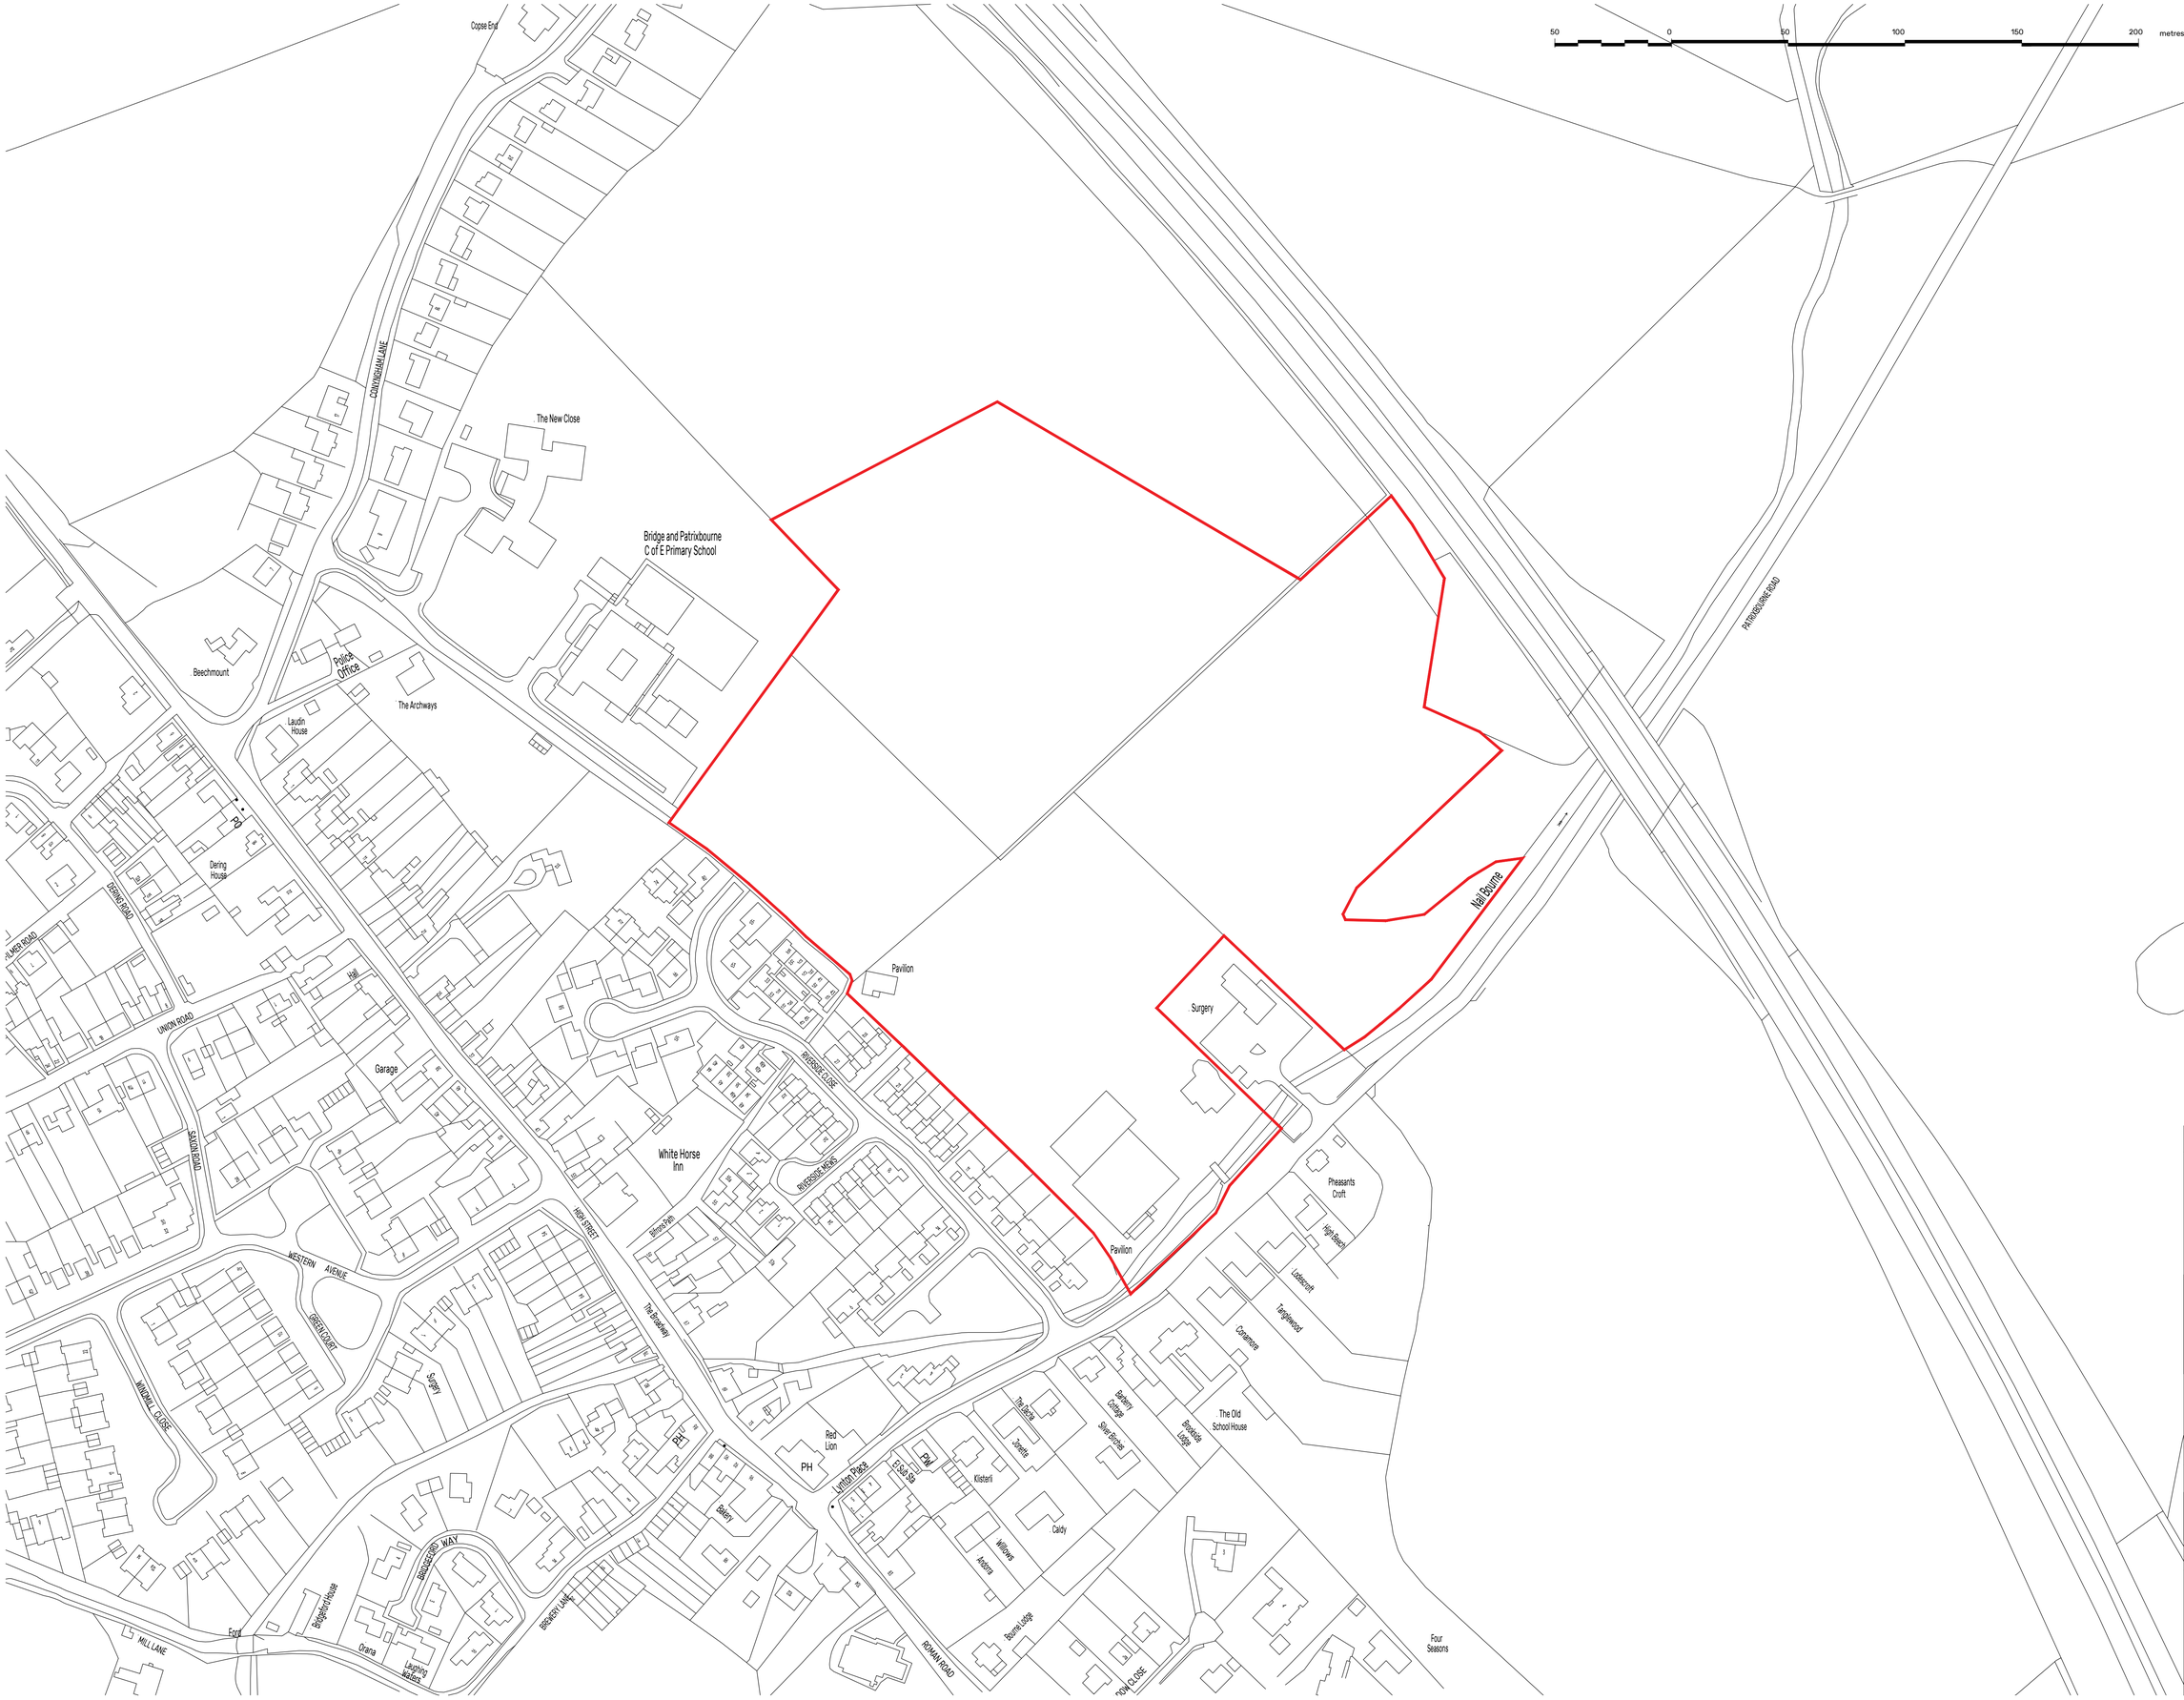

WOODCHURCH PROPERTY

Rev.	Date.	Description.

OSG ARCHITECTURE

Wyseplan Building,
Occupation Rd, Wye, Ashford,
Kent TN25 5EN
01233 812 148

The Porter Building,
1 Brunel Way, Slough SL1 1FQ
01753 968 361

www.osgarchitecture.com

Project Title.

Proposed Development off Patrixbourne Road, Bridge For Woodchurch Properties

Drawing Description.

Site Allocation Plan

Scale @ A1.	Date.
1:1250	Sep '23
Drawn By.	Checked By.
MBH	DT

Purpose.

FOR INFORMATION

Drawing No.	Rev.
21/1098 - 10	

Notes.

- Do not scale.
- The contractor is responsible for checking dimensions, tolerances and references. Report all discrepancies to OSG Architecture Limited before proceeding with the works.
- Where an item is covered by drawings to different scales the larger scale drawing is to be worked to.

COPYRIGHT: OSG Architecture Limited own the copyright to this drawing. Their written consent must be obtained before this drawing is copied or used for any purpose other than the one for which it was supplied.